FilmL.A., Inc.
1201 W. 5th Street, Suite T-800
Los Angeles, CA 90017
t: (213)977-8600 - f: (213)977-8601
www.filmla.com

Summary Information

Permit No: F00054797-C **Type of Permit:** FILMING **Release Date:** 08/03/2012

Production Company WARNER BROS TELEVISION PRODUCTION

Insured Company Name WARNER BROS TELEVISION PRODUCTION

Contact Phone No. 1 818-954-4833
Contact Phone No. 2
Fax 818-954-4904
Address 4000 WARNER BLVD
BURBANK, California 91522

Production Title MAJOR CRIMES

Type of Production TV Drama

Producer RONNIE CHONG /ANDY SACKS

Director David McWhirter

1st AD John Mallard

Production Manager RONNIE CHONG

FilmL.A. Coordinator Adrian Fayad

Location Manager ANDREE JUVILER
Primary Phone Mobile - 818-424-3281
Secondary Phone

Location Assistant Margaret Giordano
Primary Phone Mobile - 818-807-6185
Secondary Phone

Fees

Posting 600	$138.00
Posting 900	$207.00
Notification Charge	$310.00
LA CITY LANE AND STREET CLOSURE FEE	$624.00
FILMLA FILM PERMIT RIDER FEE	$100.00

Total Permit Fee $1,379.00

Number of Locations 2

NOT A PERMIT

FilmL.A., Inc.
1201 W. 5th Street, Suite T-800
Los Angeles, CA 90017
t: (213)977-8600 - f: (213)977-8601
www.filmla.com

Summary Information — Location

Permit Number	F00054797-C	**Location Manager**	ANDREE JUVILER
Production Company	WARNER BROS TELEVISION PRODUCT...	Primary Phone	Mobile - 818-424-3281
Insured Company	WARNER BROS TELEVISION PRODUCT...	Secondary Phone	
Production Title	MAJOR CRIMES		

Location Address 6612 W Sunset Blvd, Los Angeles, CA 90028

Location Type Restaurant

Film Dates 8/6/2012 - 8/6/2012 07:00 - 15:00 1 day

Strike Dates 8/6/2012 - 8/6/2012 15:00 - 17:00

Open or Closed to the Public Closed

Generic Conditions
All travel lanes and bike lanes shall be closed per the WATCH manual.
Must Maintain 5' Clearance on Sidewalks/Walkways
No cast or crew parking on area streets
No interference with vehicular or pedestrian traffic
Number of uniformed officers listed on the permit is a minimum requirement. Permittee remains responsible for deploying a sufficient number of uniformed officers to provide traffic and crowd control to ensure the safety of the film crew and the public.
Traffic control must be done in accordance w/MUTCD
Uniformed officers shall have a copy of the film permit in their possession and are required to confirm that all traffic control signage devices are in place.

Please see attached document Sunset btw Seward West 250' SS curb MAJOR CRIMES.pdf

Equipment on Location

Type	Quantity
5 or 10 ton trucks	3
Cast/Crew vehicles	15
Cube Trucks	1
Generator	1
Motor Homes	6
Picture vehicles	1
Semi Trucks	2
Stakebed Trucks	3
Vans	7

Personnel on Location

Type	Quantity
Cast	10
Crew	65
Extras	25
Off-Duty/Retired LAPD Officer(s)	1
Spot Check	1

Filming Activities Interior Dialogue;

Jurisdiction **Political:** Los Angeles City - Council District 13 **Police:** Los Angeles Police Department **Fire:** Los Angeles City

Thomas Guide **Page:** 593 **Grid:** E5

Approvals

FILMLA. CLOSURES	Donna Washington
LOS ANGELES CITY DEPARTMENT OF PUBLIC WORKS	Janice Takimoto
LOS ANGELES POLICE DEPARTMENT	Mark Buck

Parking

Base Camp Location Type : Other Location	5300 Melrose Ave, Los Angeles, CA, 90004	**Crew Parking** Location Type : Other Location	5300 Melrose Ave, Los Angeles, CA, 90004

Posting "No Parking" signs W/S SEWARD ST., - SUNSET BL., - LELAND WAY

NOT A PERMIT

FilmL.A., Inc.
1201 W. 5th Street, Suite T-800
Los Angeles, CA 90017
t: (213)977-8600 - f: (213)977-8601
www.filmla.com

Summary Information — Location

Permit Number	F00054797-C	**Location Manager**	ANDREE JUVILER
Production Company	WARNER BROS TELEVISION PRODUCT...	Primary Phone	Mobile - 818-424-3281
Insured Company	WARNER BROS TELEVISION PRODUCT...	Secondary Phone	
Production Title	MAJOR CRIMES		

S/S SUNSET BL., FROM SEWARD WEST 250FT

Approximate Footage 301 - 600 **Log Number** 40010

Date(s) 8/6/2012 to 8/6/2012 **Time(s)** 07:00 to 22:00

Lane / Full Closure S/S CURB LANE OF SUNSET BL., SEWARD ST - WEST 250FT

Approximate Footage 0 - 300

Date(s) 8/6/2012 to 8/6/2012 **Time(s)** 07:00 to 15:00

NOT A PERMIT

FilmL.A., Inc.
1201 W. 5th Street, Suite T-800
Los Angeles, CA 90017
t: (213)977-8600 - f: (213)977-8601
www.filmla.com

Summary Information — Location

Permit Number	F00054797-C	**Location Manager**	ANDREE JUVILER
Production Company	WARNER BROS TELEVISION PRODUCT...	Primary Phone	Mobile - 818-424-3281
Insured Company	WARNER BROS TELEVISION PRODUCT...	Secondary Phone	
Production Title	MAJOR CRIMES		

Location Address 741 N Vermont Ave, Los Angeles, CA, 90029

Location Type School

Prep Dates 8/6/2012 - 8/6/2012 07:00 - 13:00 1 day

Film Dates 8/6/2012 - 8/6/2012 13:00 - 20:00 1 day

Strike Dates 8/7/2012 - 8/7/2012 07:00 - 17:00

Open or Closed to the Public Closed

Generic Conditions
All travel lanes and bike lanes shall be closed per the WATCH manual.
Equipment vehicles may park on one side of street
Must Maintain 5' Clearance on Sidewalks/Walkways
No cast or crew parking on area streets
No interference with vehicular or pedestrian traffic
Number of uniformed officers listed on the permit is a minimum requirement. Permittee remains responsible for deploying a sufficient number of uniformed officers to provide traffic and crowd control to ensure the safety of the film crew and the public.
Uniformed officers shall have a copy of the film permit in their possession and are required to confirm that all traffic control signage devices are in place.

Please see attached document New Hampshire btw Melrose Monroe ES Curb MAJOR CRIMES.pdf

Equipment on Location

Type	Quantity
5 or 10 ton trucks	3
Cast/Crew vehicles	15
Cube Trucks	1
Generator	1
Motor Homes	6
Picture vehicles	1
Semi Trucks	2
Stakebed Trucks	3
Vans	7

Personnel on Location

Type	Quantity
Cast	10
Crew	65
Extras	25
Off-Duty/Retired LAPD Officer(s)	1
Spot Check	1

Filming Activities CHASE SCENE IN PARKING STRUCTURE AND STAIRWELL , NON-GUN SINGLE SHOT HITS FIRE EXTINGUISHER AND EXPLODES IN STAIRWELL;

Gunfire

Shot Type	Load Type	No. Takes Per Day	No. Times Per Take
Interior Non-gun	1/16 load	10 - 15	10 - 15

Special Effects: F/X Permit # 17415

Type	No. Times Per Day	No. Takes Per Take

Description of F/X Scene: FIRE EXTINGUISHER EXPLODES IN STAIRWELL

Jurisdiction **Political:** Los Angeles City - Council District 13 **Police:** Los Angeles Police Department **Fire:** Los Angeles City

NOT A PERMIT

FilmL.A., Inc.
1201 W. 5th Street, Suite T-800
Los Angeles, CA 90017
t: (213)977-8600 - f: (213)977-8601
www.filmla.com

Summary Information — Location

Location 2 of 2

Permit Number	F00054797-C	**Location Manager**	ANDREE JUVILER
Production Company	WARNER BROS TELEVISION PRODUCT...	Primary Phone	Mobile - 818-424-3281
Insured Company	WARNER BROS TELEVISION PRODUCT...	Secondary Phone	
Production Title	MAJOR CRIMES		

Thomas Guide **Page:** 594 **Grid:** A6

Approvals

LOS ANGELES POLICE DEPARTMENT	Mark Buck
FILML.A. CLOSURES	Donna Washington
LOS ANGELES CITY DEPARTMENT OF PUBLIC WORKS	David Chanquin

Coordinator Note SPOT CHECK PER INS. ROTH

Coordinator Note SPOT CHECK PER INS. PARKER FOR SFX.

Parking

Base Camp Location Type : Other Location	5300 Melrose Ave, Los Angeles, CA, 90004	**Crew Parking** Location Type : Other Location	5300 Melrose Ave, Los Angeles, CA, 90004

Posting "No Parking" signs W/S NEW HAMSHIRE., - MELROSE AV., - MONOE ST

Approximate Footage 601 - 900 **Log Number** 40013

Date(s) 8/6/2012 to 8/6/2012 **Time(s)** 06:00 to 22:00

Lane / Full Closure E/S CURB LANE CLOSURE OF NEW HAMPSHIRE., MELROSE AV., - MONOE ST

Approximate Footage 0 - 300

Date(s) 8/6/2012 to 8/6/2012 **Time(s)** 07:00 to 21:00

NOT A PERMIT

Permit #F000547797-C

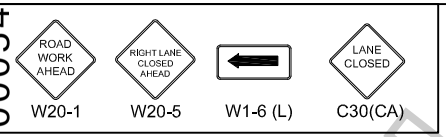

FILM L.A. :
ADRIAN FAYAD

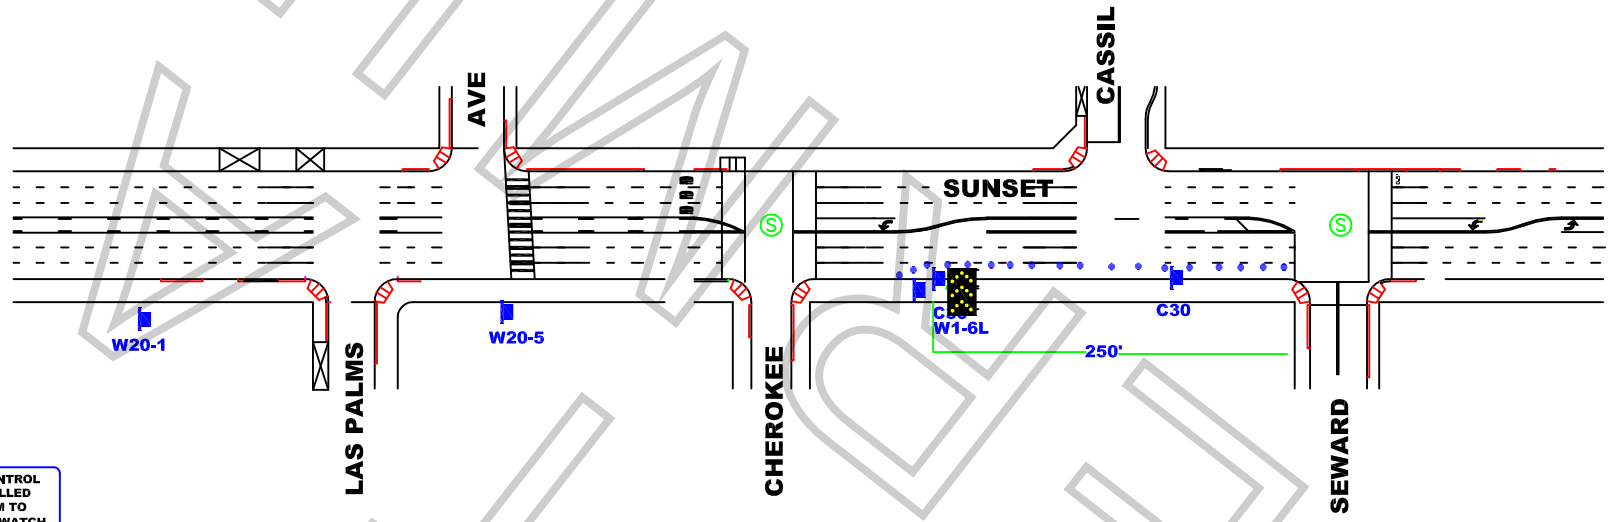

ALL TRAFFIC CONTROL WILL BE INSTALLED AND CONFORM TO THE MUTCD AND WATCH MINIMUM REQUIREMENTS

WORK ZONE TRAFFIC CONTROL PLAN GENERAL NOTES

1. DATE/TIME: 8-6-12 FROM 07:00 HOURS TO 15:00 HOURS.
2. ALL SIGNING, STRIPING, AND TRAFFIC CONTROL DEVICES SHALL CONFORM TO THE (CURRENT) STATE OF CALIFORNIA DEPARTMENT OF TRANSPORTATION (CALTRANS) STANDARD PLANS AND STANDARD SPECIFICATIONS, CALIFORNIA MUTCD, AND ANY ADDENDUMS THERETO, AND AS SHOWN ON THESE PLANS, SYMBOLS AND ABBREVIATIONS USED ARE SHOWN ON CALTRANS STANDARD PLANS A10A&B, A20A-D, AND A24A-E.
3. THERE WILL BE NO INTERFERENCE WITH TRAFFIC SIGNALS OR CROSSWALKS.
4. CONES WILL BE 28" MINIMUM HEIGHT AND HAVE REFLECTORIZED SLEEVES FOR NIGHT WORK.
5. POLICE WILL DIRECT TRAFFIC IF NECESSARY.

JCL BARRIDADE COMPANY.
2334 E. EIGHTH ST., CA 90021
Ph: (213) 622-9775 * Fax: (213) 622-9790
CA Lic # 805357
TRAFFIC PLAN DRAWN BY:
ISMAEL RODRIGUEZ
Traffic control plan is drawn per MUTCD & 2012 Work Area Traffic Control Handbook

TRAFFIC CONTROL FOR:
WARNER BROS.
"MAJOR CRIMES"

PROJECT LOCATION:
SUNSET
SEWARD ST WEST 250'
CITY OF LOS ANGELES, CA

LOCATION CONTACT:
MIKE TARIS
OFFICE # 818.706.8022

Project	Sheet
Date	1 OF 1
Scale: N.T.S.	

FILMLA

Permit #F00054797-C

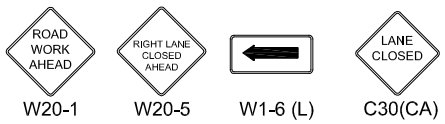

TRAFFIC CONTROL FOR:
WARNER BROS.
"MAJOR CRIMES"
FILMING

FILM L.A.:
ADRIAN FAYAD

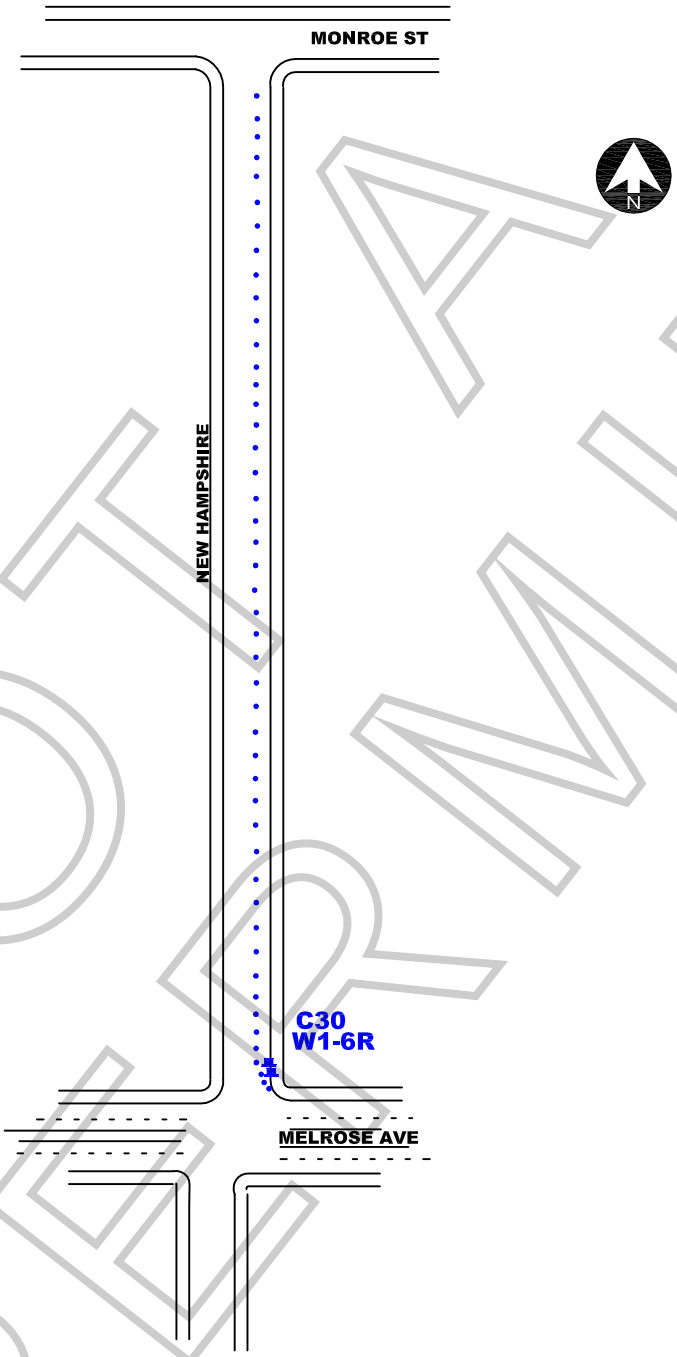

NOT A PERMIT

WORK ZONE TRAFFIC CONTROL PLAN GENERAL NOTES

1. DATE/TIME: 8-6-12 FROM 07:00 HOURS TO 21:00 HOURS.
2. ALL SIGNING, STRIPING, AND TRAFFIC CONTROL DEVICES SHALL CONFORM TO THE (CURRENT) STATE OF CALIFORNIA DEPARTMENT OF TRANSPORTATION (CALTRANS) STANDARD PLANS AND STANDARD SPECIFICATIONS, CALIFORNIA MUTCD, AND ANY ADDENDUMS THERETO, AND AS SHOWN ON THESE PLANS, SYMBOLS AND ABBREVIATIONS USED ARE SHOWN ON CALTRANS STANDARD PLANS A10A&B, A20A-D, AND A24A-E.
3. THERE WILL BE NO INTERFERENCE WITH TRAFFIC SIGNALS OR CROSSWALKS.
4. CONES WILL BE 28" MINIMUM HEIGHT AND HAVE REFLECTORIZED SLEEVES FOR NIGHT WORK.
5. POLICE WILL DIRECT TRAFFIC IF NECESSARY.

JCL BARRIDADE COMPANY.
2334 E. EIGHTH ST., CA 90021
Ph: (213) 622-9775
Fax: (213) 622-9790
CA Lic # 805357
TRAFFIC PLAN DRAWN BY:
ISMAEL RODRIGUEZ

PROJECT LOCATION:

NEW HAMPSHIRE
FROM MELROSE TO MONROE
CITY OF LOS ANGELES, CA

LOCATION CONTACT:

MIKE TARIS
OFFICE # 818.706.8022

REV#	DATE	REVISION DESCRIPTION